




3D DESIGN PRESENTATION
WORK SPHERE

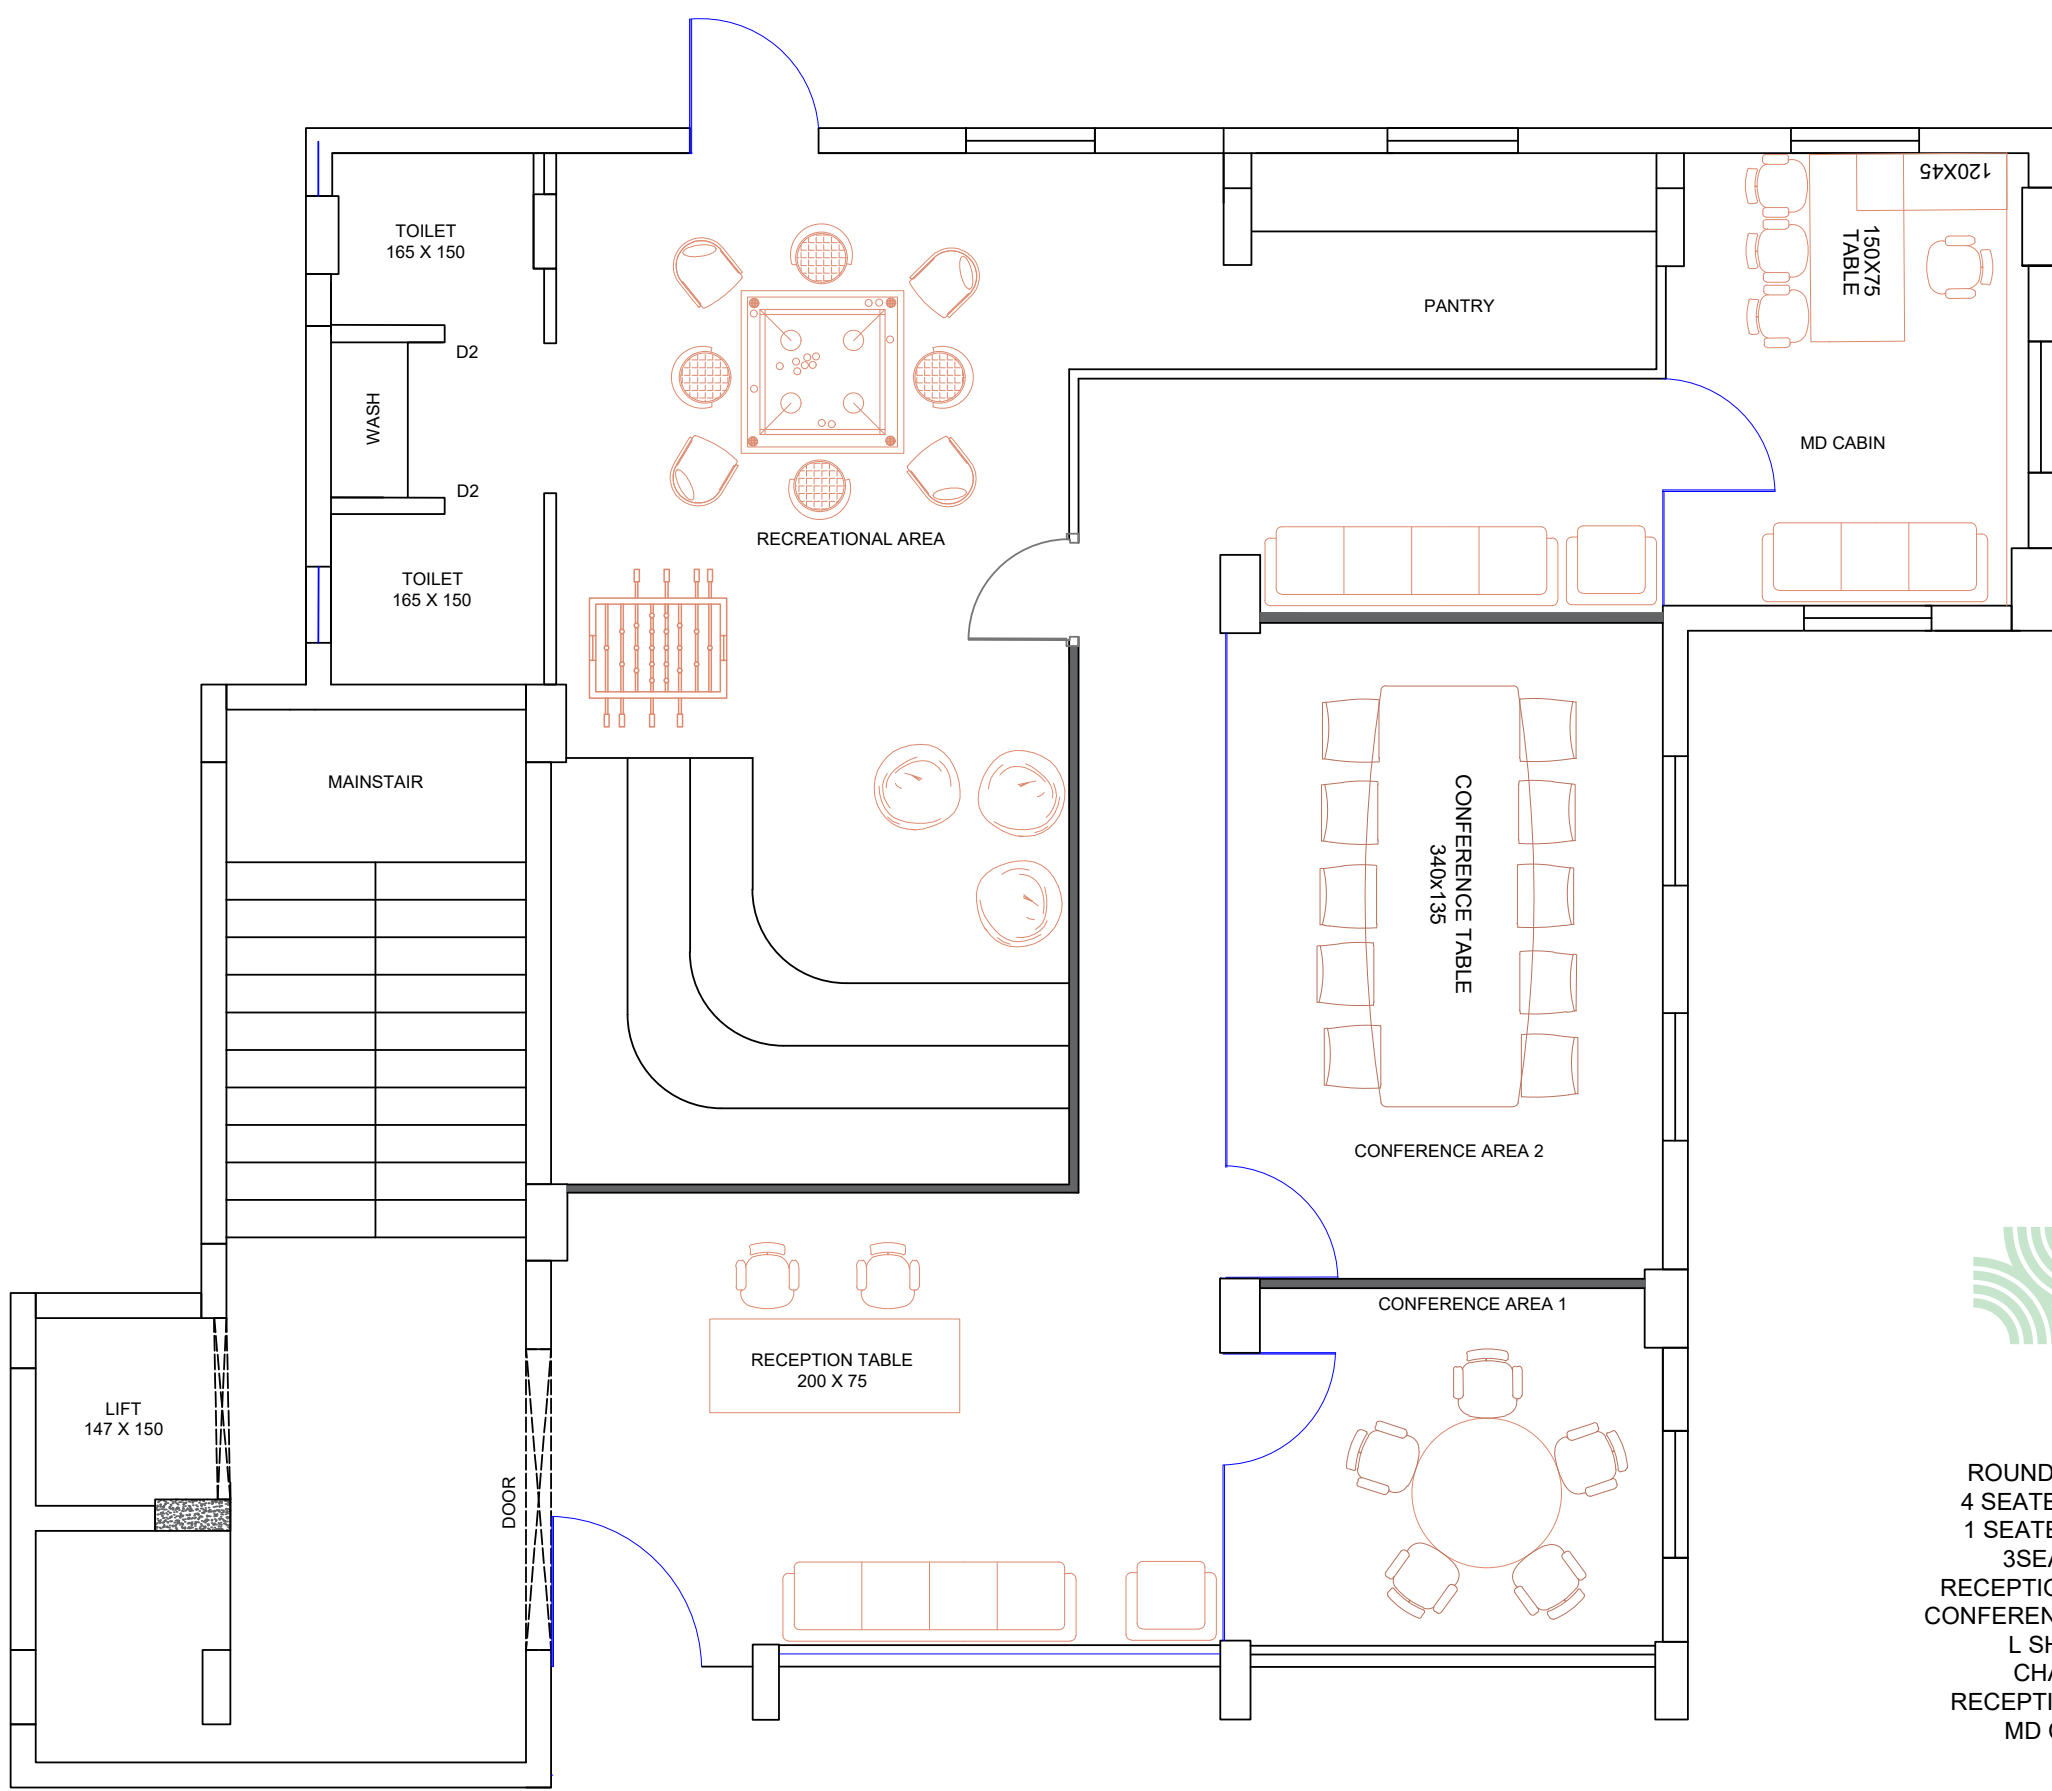

TABLES
ROUND TABLE-120 DIA
4 SEATER SOFA - 2 NOS
1 SEATER SOFA - 2 NOS
3SEATER - 1 NOS
RECEPTION TABLE-(200X75)
CONFERENCE TABLE-340X135
L SHAPE TABLE
CHAIR - 18 NOS
RECEPTION CHAIR-2 NOS
MD CHAIR-1NOS

Drawings to be followed for construction should be sealed and signed by the architect's office. All other drawings issued(by any media) are for reference/informaton only .

PROJECT TITLE
CO-WORKING SPACE

LAYOUT
PLAN
GROUND
FLOOR

CLIENT
WORKSPHERE


REVISIONS

DRAWN BY :
CHECKED BY :
SCALE :
DATE :

ANEESH
DEEPAK
NTS
06.01.2024

PROJECT NO :
SHEET SIZE :
SHEET NO :
DWG - 002

D&Concept Interiors
B2,2nd Floor, Gloria Dwelling
Ashoka Road
Kaloor, Cochin,
Kerala - 682017
PH :- 0484 - 4070404

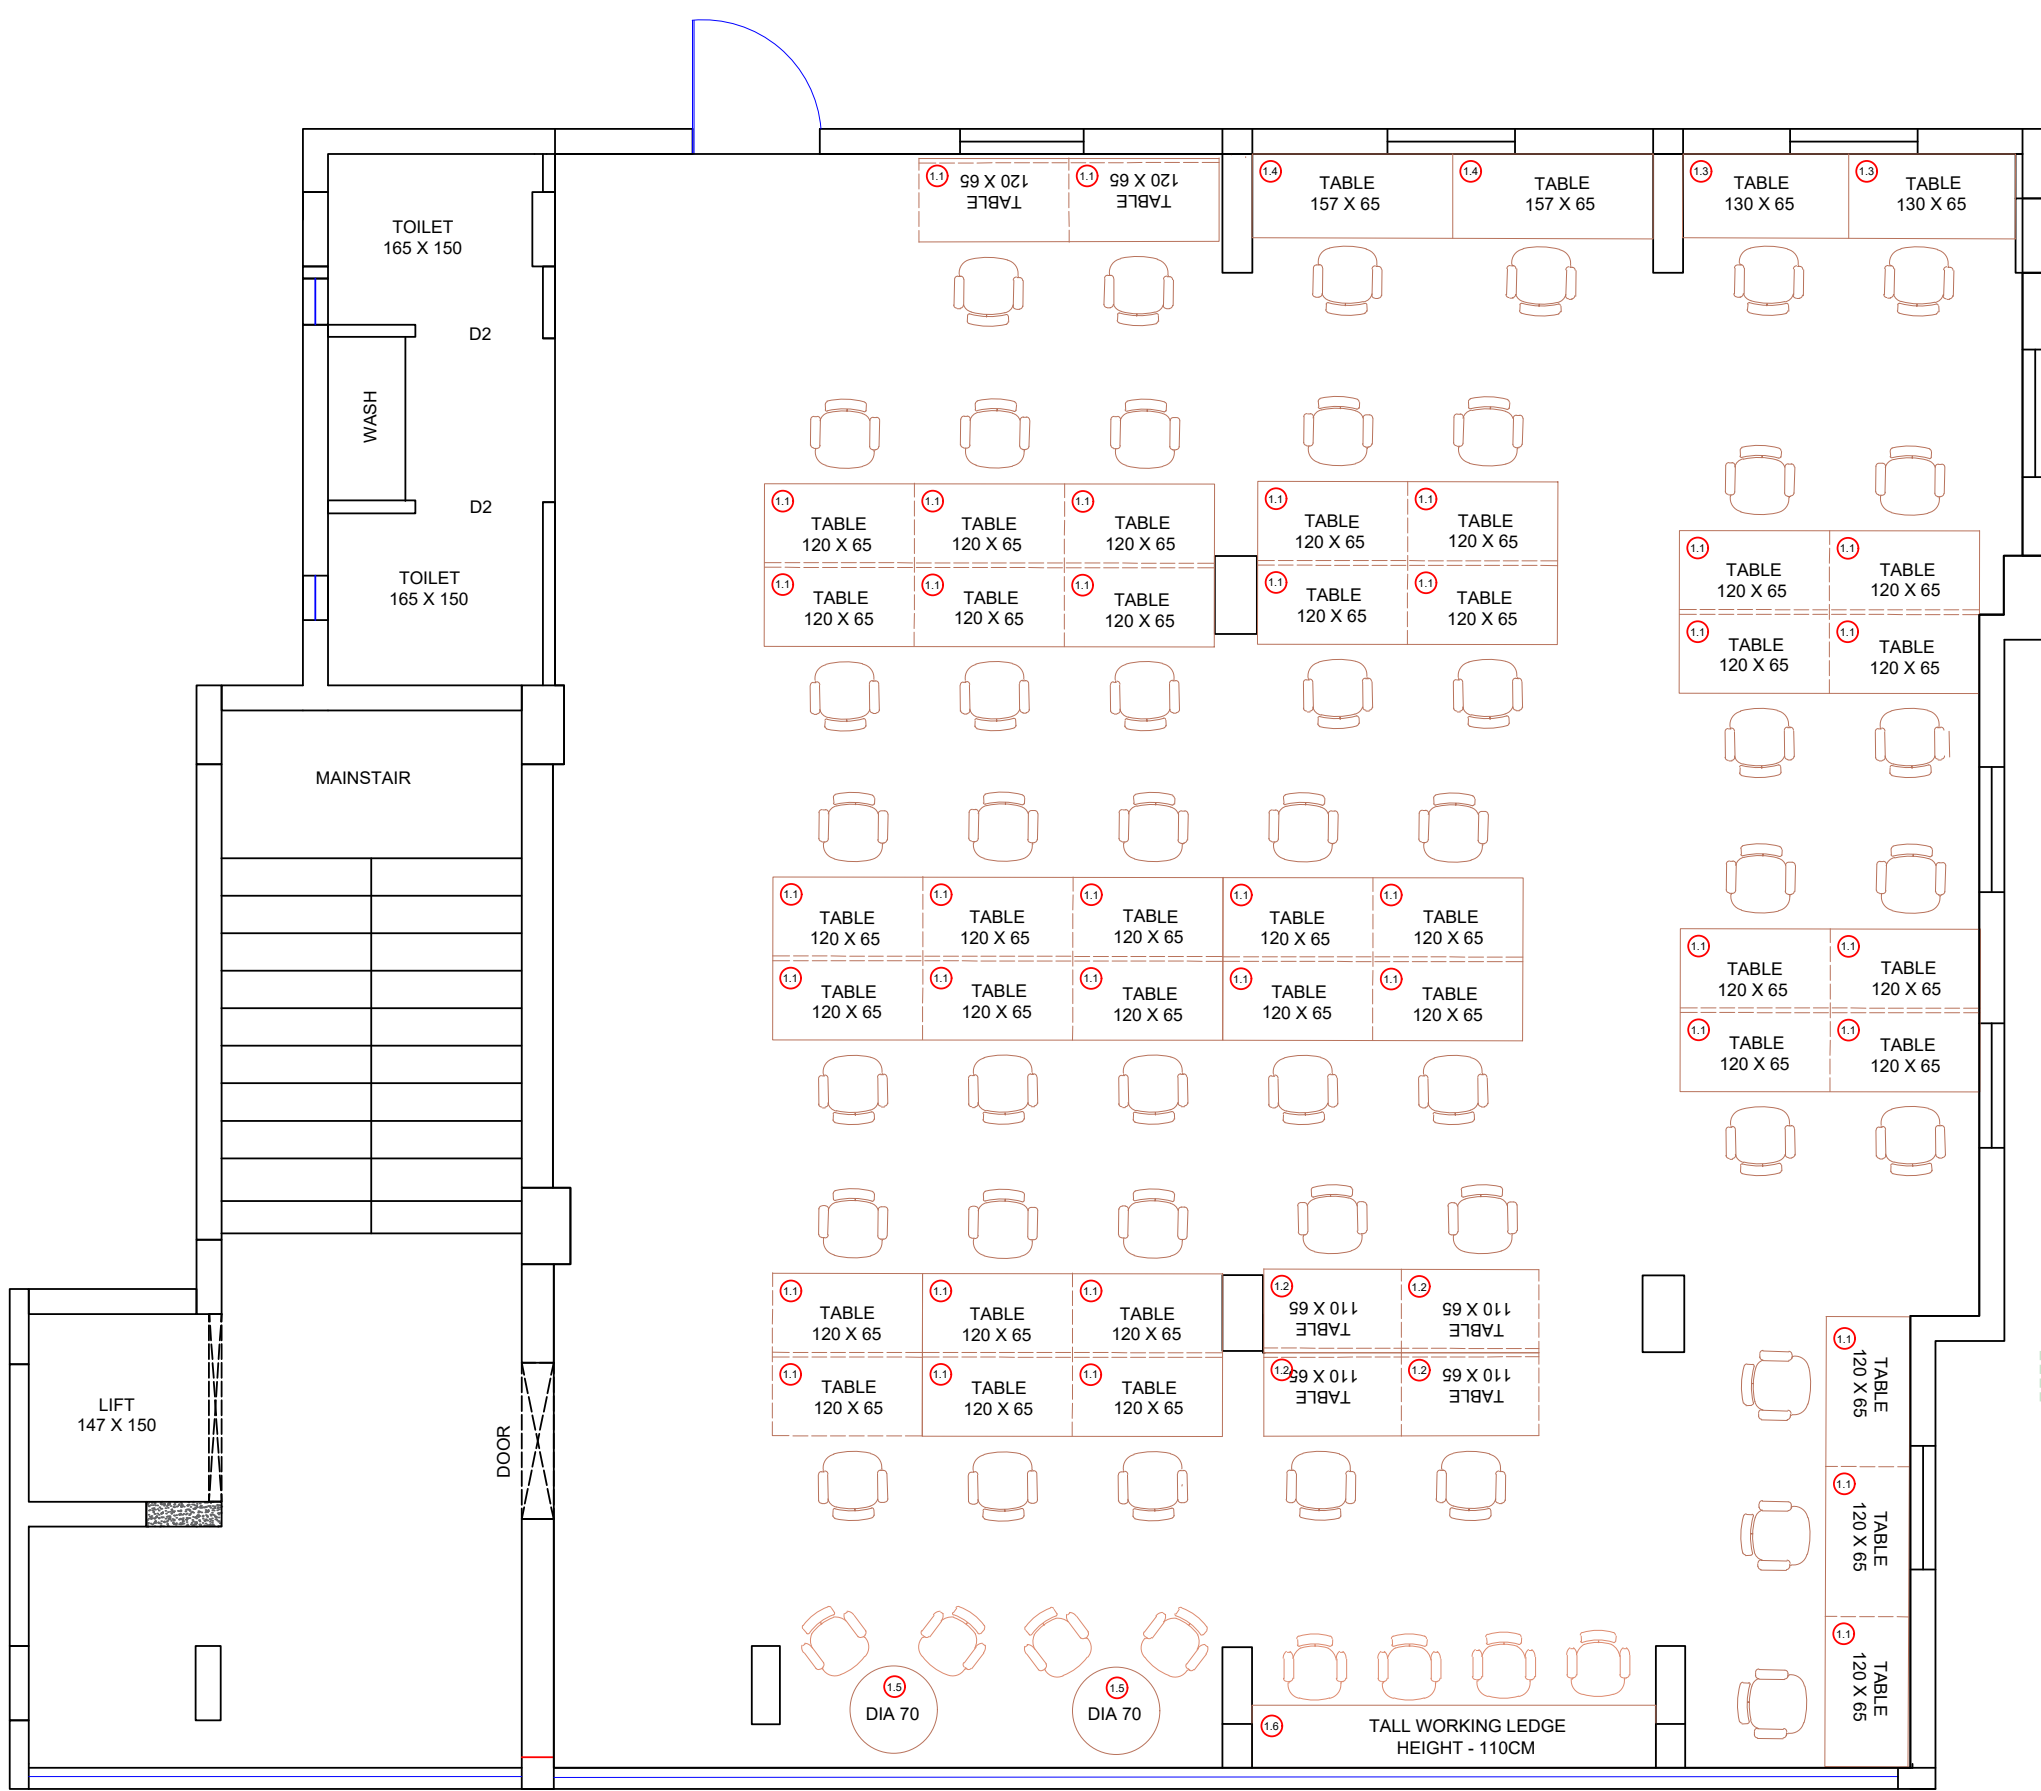

TABLES
120X65-39 NOS
110X65-4 NOS
130X65-2 NOS
157X65-2 NOS
70 DIA- 2NOS
TALL LEDGE-323X50
CHAIR -55 NOS

Drawings to be followed for construction should be sealed and signed by the architect's office. All other drawings issued(by any media) are for reference/informaton only .

PROJECT TITLE
CO-WORKING SPACE

LAYOUT
PLAN
FIRST FLOOR

CLIENT
WORKSPHERE


REVISIONS/NOTE

DRAWN BY :
CHECKED BY :
SCALE :
DATE :

ANEESH
DEEPAK
NTS
03.01.2024

PROJECT NO :
SHEET SIZE :
SHEET NO :
DWG - 003

D&Concept Interiors
B2,2nd Floor, Gloria Dwelling
Ashoka Road
Kaloor, Cochin,
Kerala - 682017
PH :- 0484 - 4070404

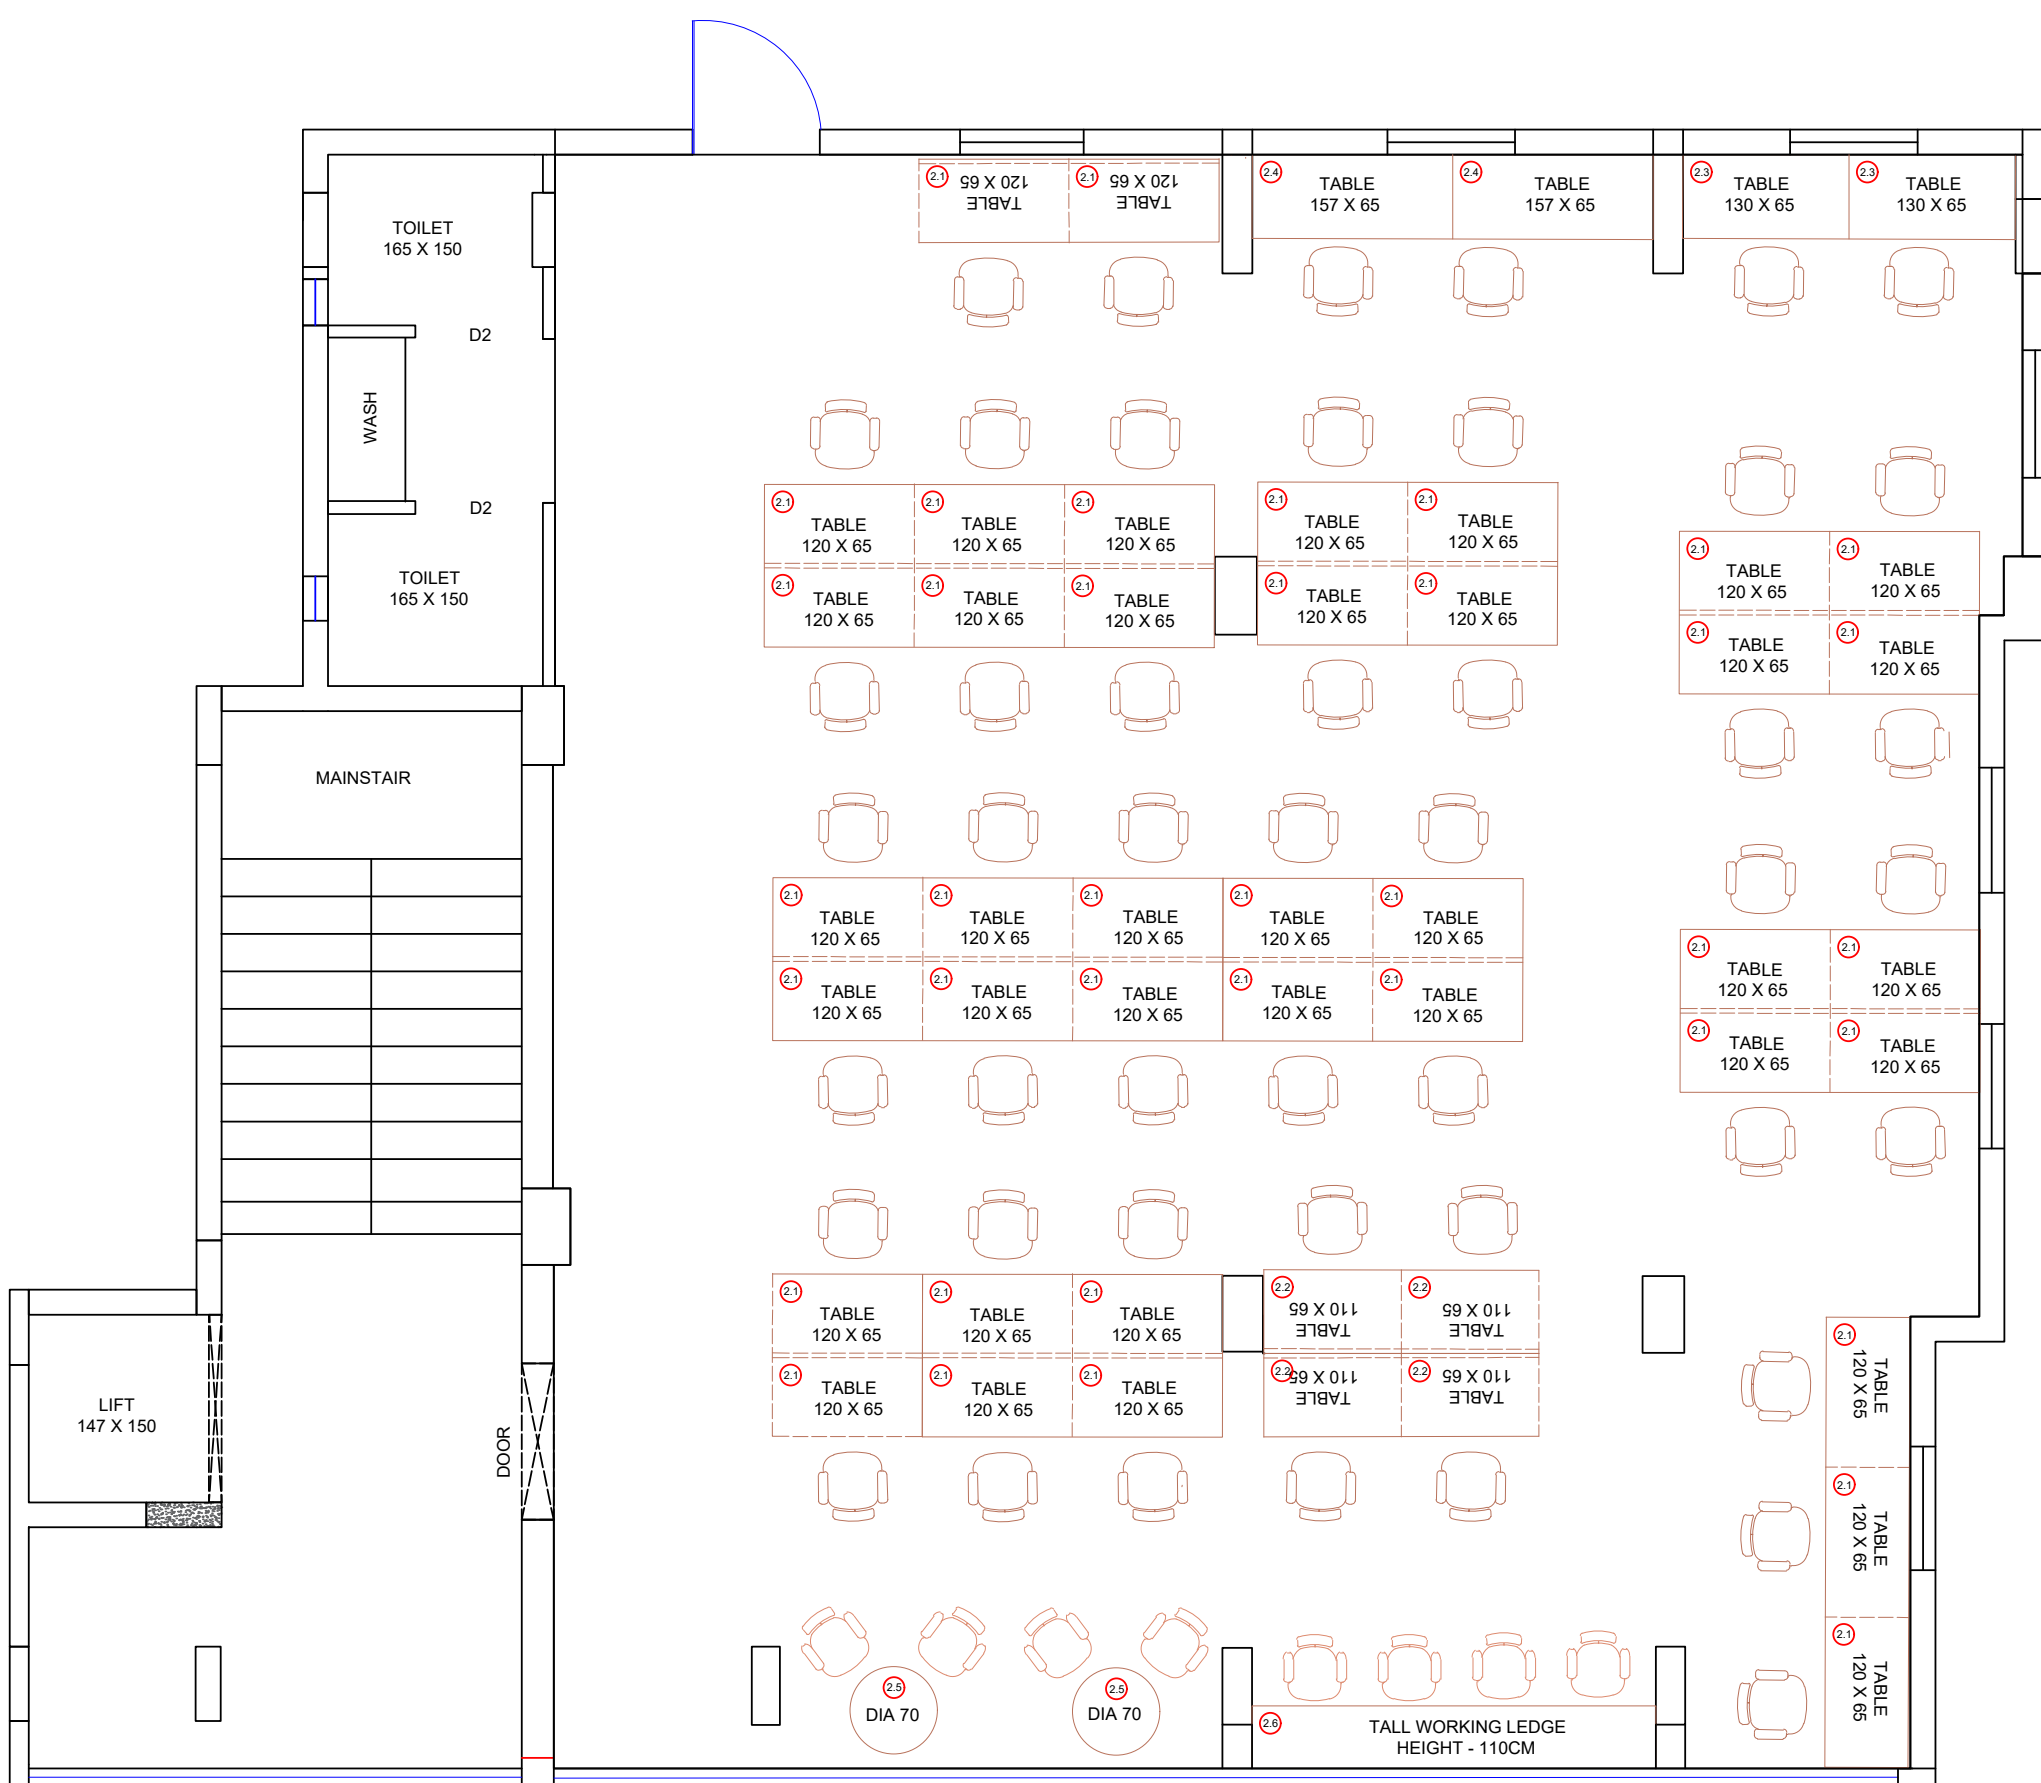

TABLES
120X65-39 NOS
110X65-4 NOS
130X65-2 NOS
157X65-2 NOS
70 DIA- 2NOS
TALL LEDGE-323X50
CHAIR -55 NOS

Drawings to be followed for construction should be sealed and signed by the architect's office. All other drawings issued(by any media) are for reference/informaton only .

PROJECT TITLE
CO-WORKING SPACE

LAYOUT
PLAN
SECOND FLOOR

CLIENT
WORKSPHERE


REVISIONS/NOTE

DRAWN BY :
CHECKED BY :
SCALE :
DATE :

ANEESH
DEEPAK
NTS
03.01.2024

PROJECT NO :
SHEET SIZE :
SHEET NO :
DWG - 003

D&Concept Interiors
B2,2nd Floor, Gloria Dwelling
Ashoka Road
Kaloor, Cochin,
Kerala - 682017
PH :- 0484 - 4070404

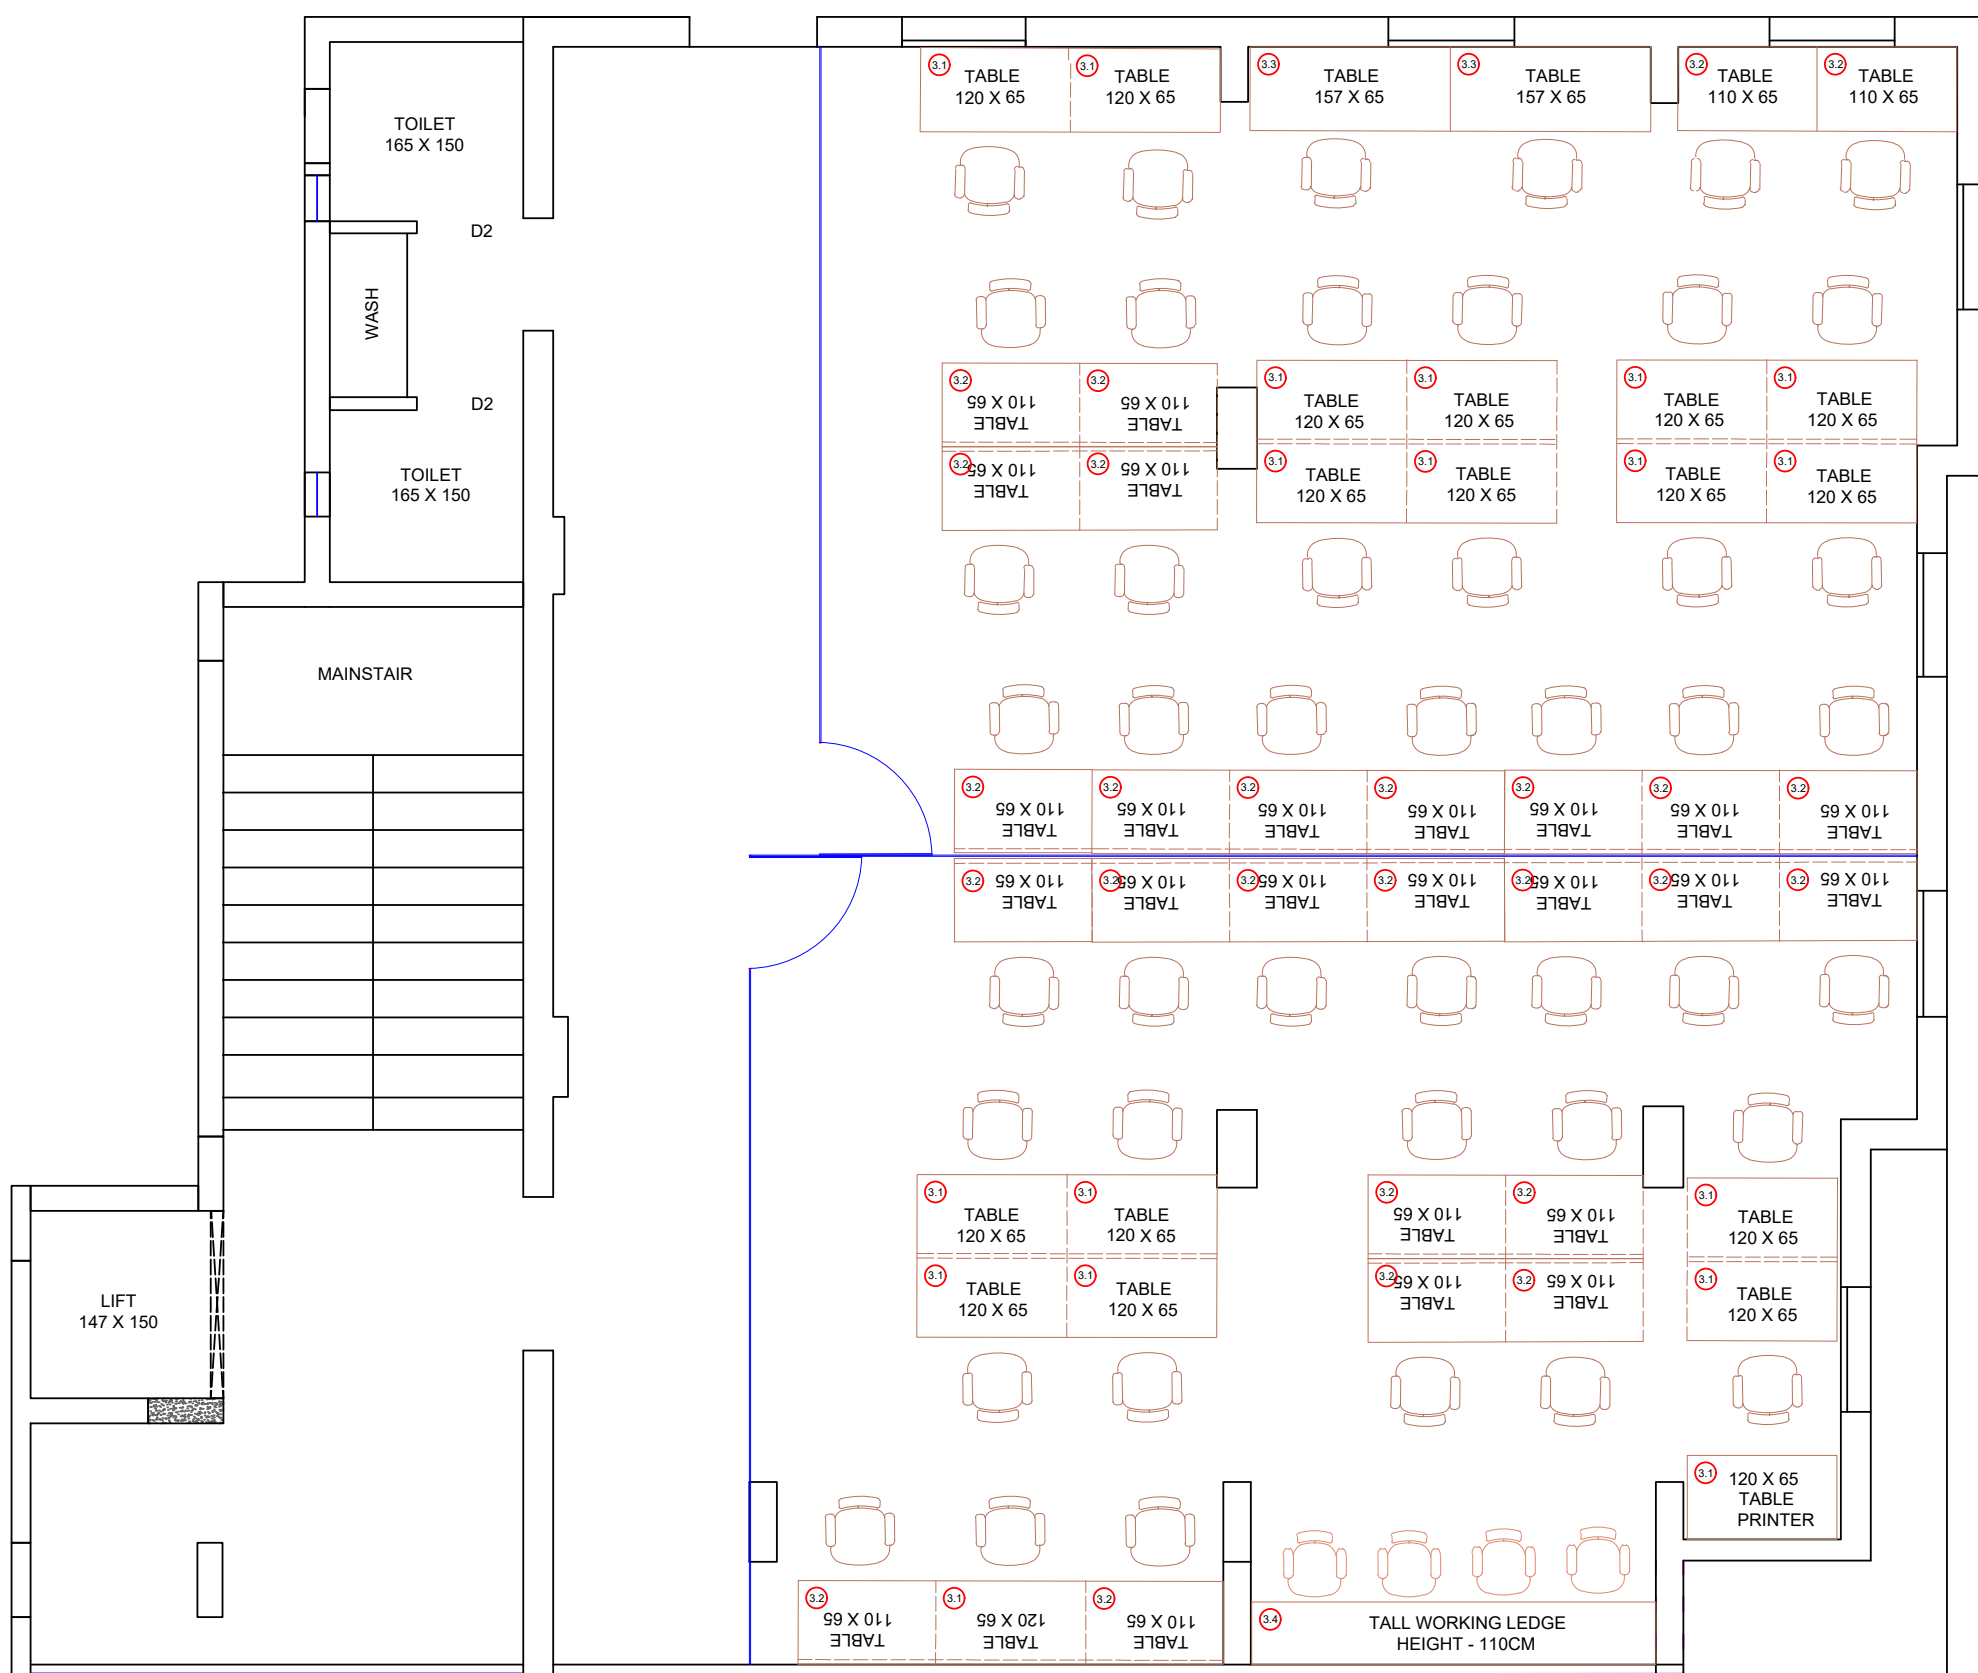

TABLES
120X65-18 NOS
110X65-26 NOS
157X65-2 NOS
TALL LEDGE-323X50
CHAIR -49 NOS

Drawings to be followed for construction should be sealed and signed by the architect's office. All other drawings issued(by any media) are for reference/informaton only .

PROJECT TITLE
CO-WORKING SPACE

LAYOUT
PLAN
THIRD FLOOR

CLIENT
WORKSPHERE

REVISIONS/NOTE

DRAWN BY :
CHECKED BY :
SCALE :
DATE :

ANEESH
DEEPAK
NTS
03.01.2024

PROJECT NO :
SHEET SIZE :
SHEET NO :
DWG - 003

D&Concept Interiors
B2,2nd Floor, Gloria Dwelling
Ashoka Road
Kaloor, Cochin,
Kerala - 682017
PH :- 0484 - 4070404

GROUND FLOOR AREA



RECEPTION



PASSAGE



PASSAGE



PASSAGE



MD CABIN



MD CABIN



MD CABIN



CONFERENCE ROOM 1



CONFERENCE ROOM 1



CONFERENCE ROOM 1





CONFERENCE ROOM 2



CONFERENCE ROOM 2



CONFERENCE ROOM 2



CONFERENCE ROOM 2



RECREATIONAL AREA

dé concept.
INTERIORS



RECREATIONAL AREA

dé concept.
INTERIORS



RECREATIONAL AREA

dé concept.
INTERIORS



RECREATIONAL AREA

dé concept.
INTERIORS



WORK SPACE



WORK SPACE




WORK SPACE



WORK SPACE TOP VIEW



WORK SPACE TOP VIEW

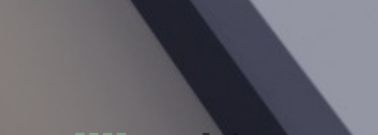

WORK SPACE TOP VIEW



WORK SPACE TOP VIEW



THANK YOU !

